"Planning Today a Design for Life"

EL DESIGNS
Planning and Design Services
Eddie Lyons (Bsc.Hons.Arch.Tech)
t:05991-43550 m:0876686727,
e:edlyons@vodafone.ie
www.edwardlyons.ie

1	THIS DRAWING IS COPYRIGHT
2	THIS DRAWING MUST NOT BE SCALED
3	CONTRACTOR TO CHECK ALL DIMENSIONS ON SITE

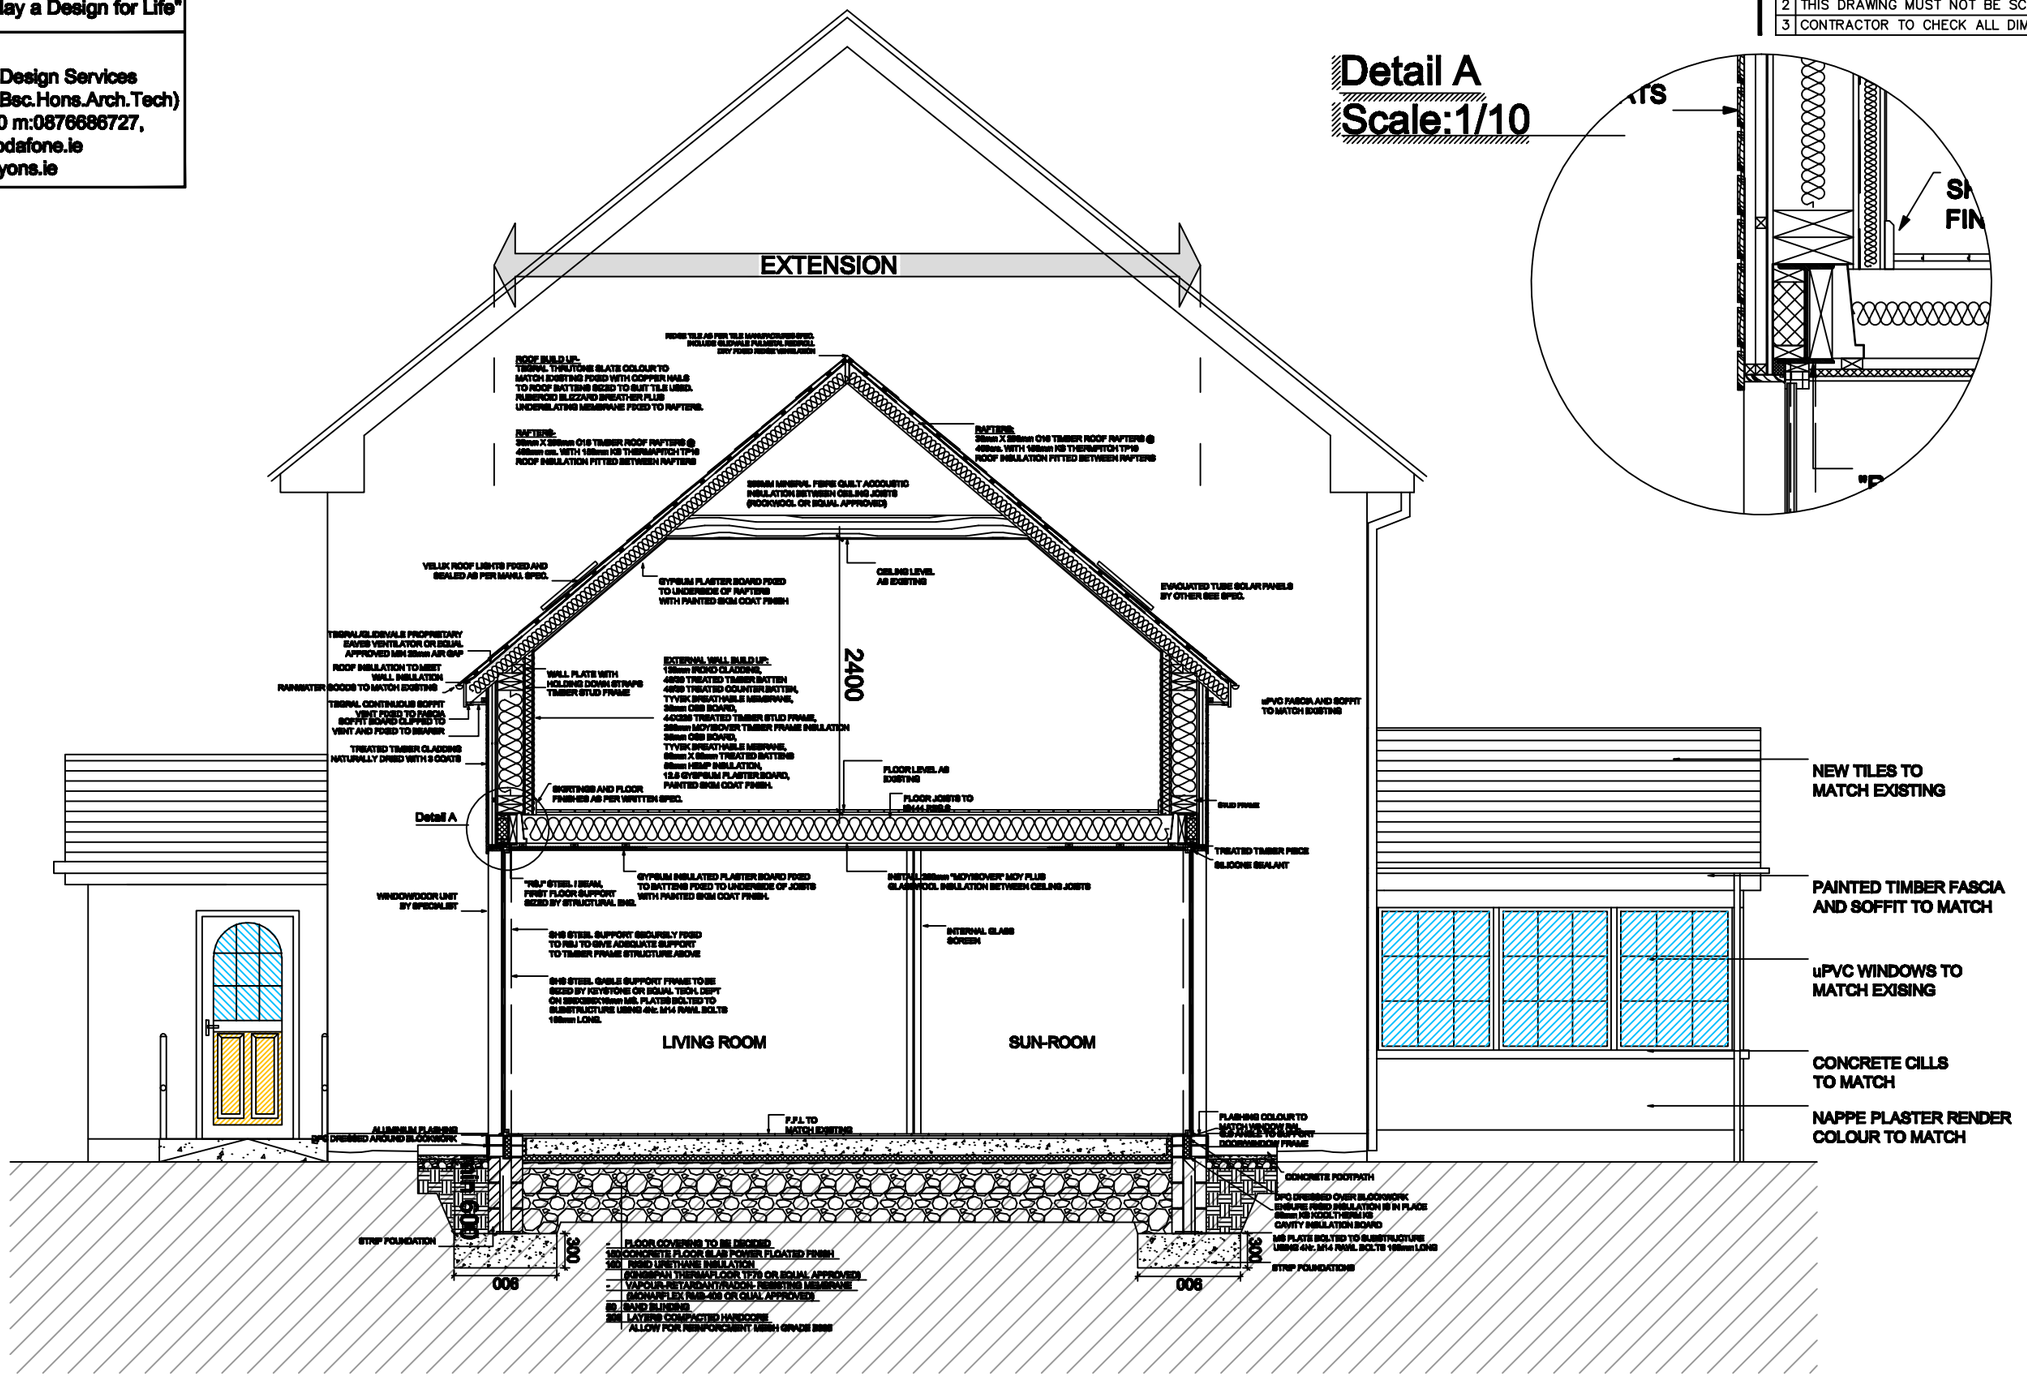

E1 Design

Typical Section
Scale:1/50