"Planning Today a Design for Life"
EL DESIGNS
Planning and Design Services
Eddie Lyons (Bac.Hons.Arch.Tech)
t:05991-43550 m:0876686727,
e:edlyons@vodafone.ie

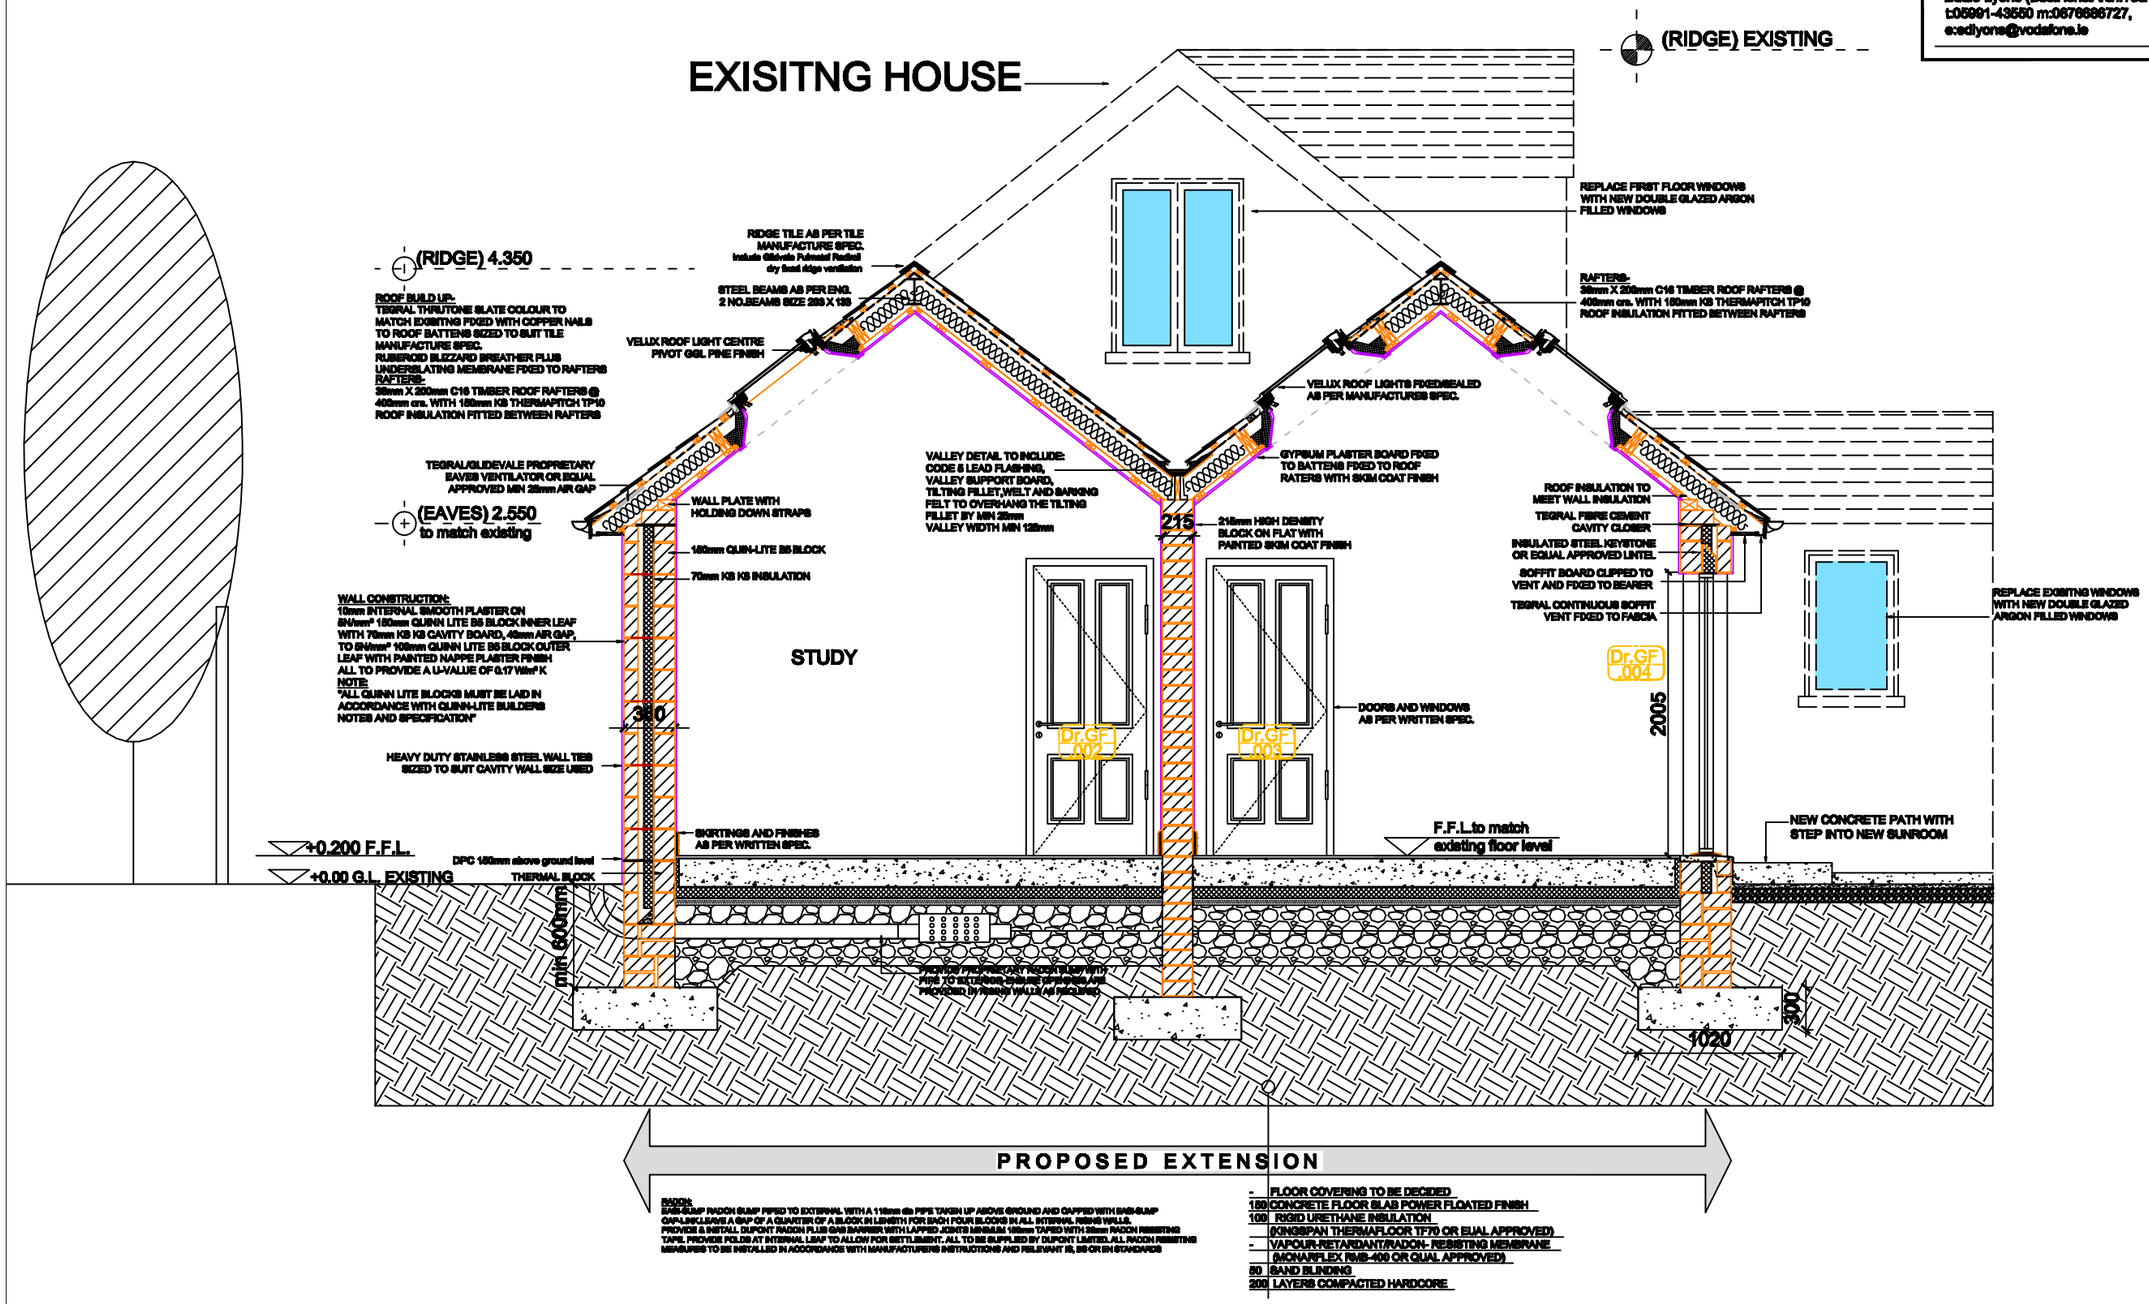

1 TYPICAL SECTIONS
Scale:1/20 A1